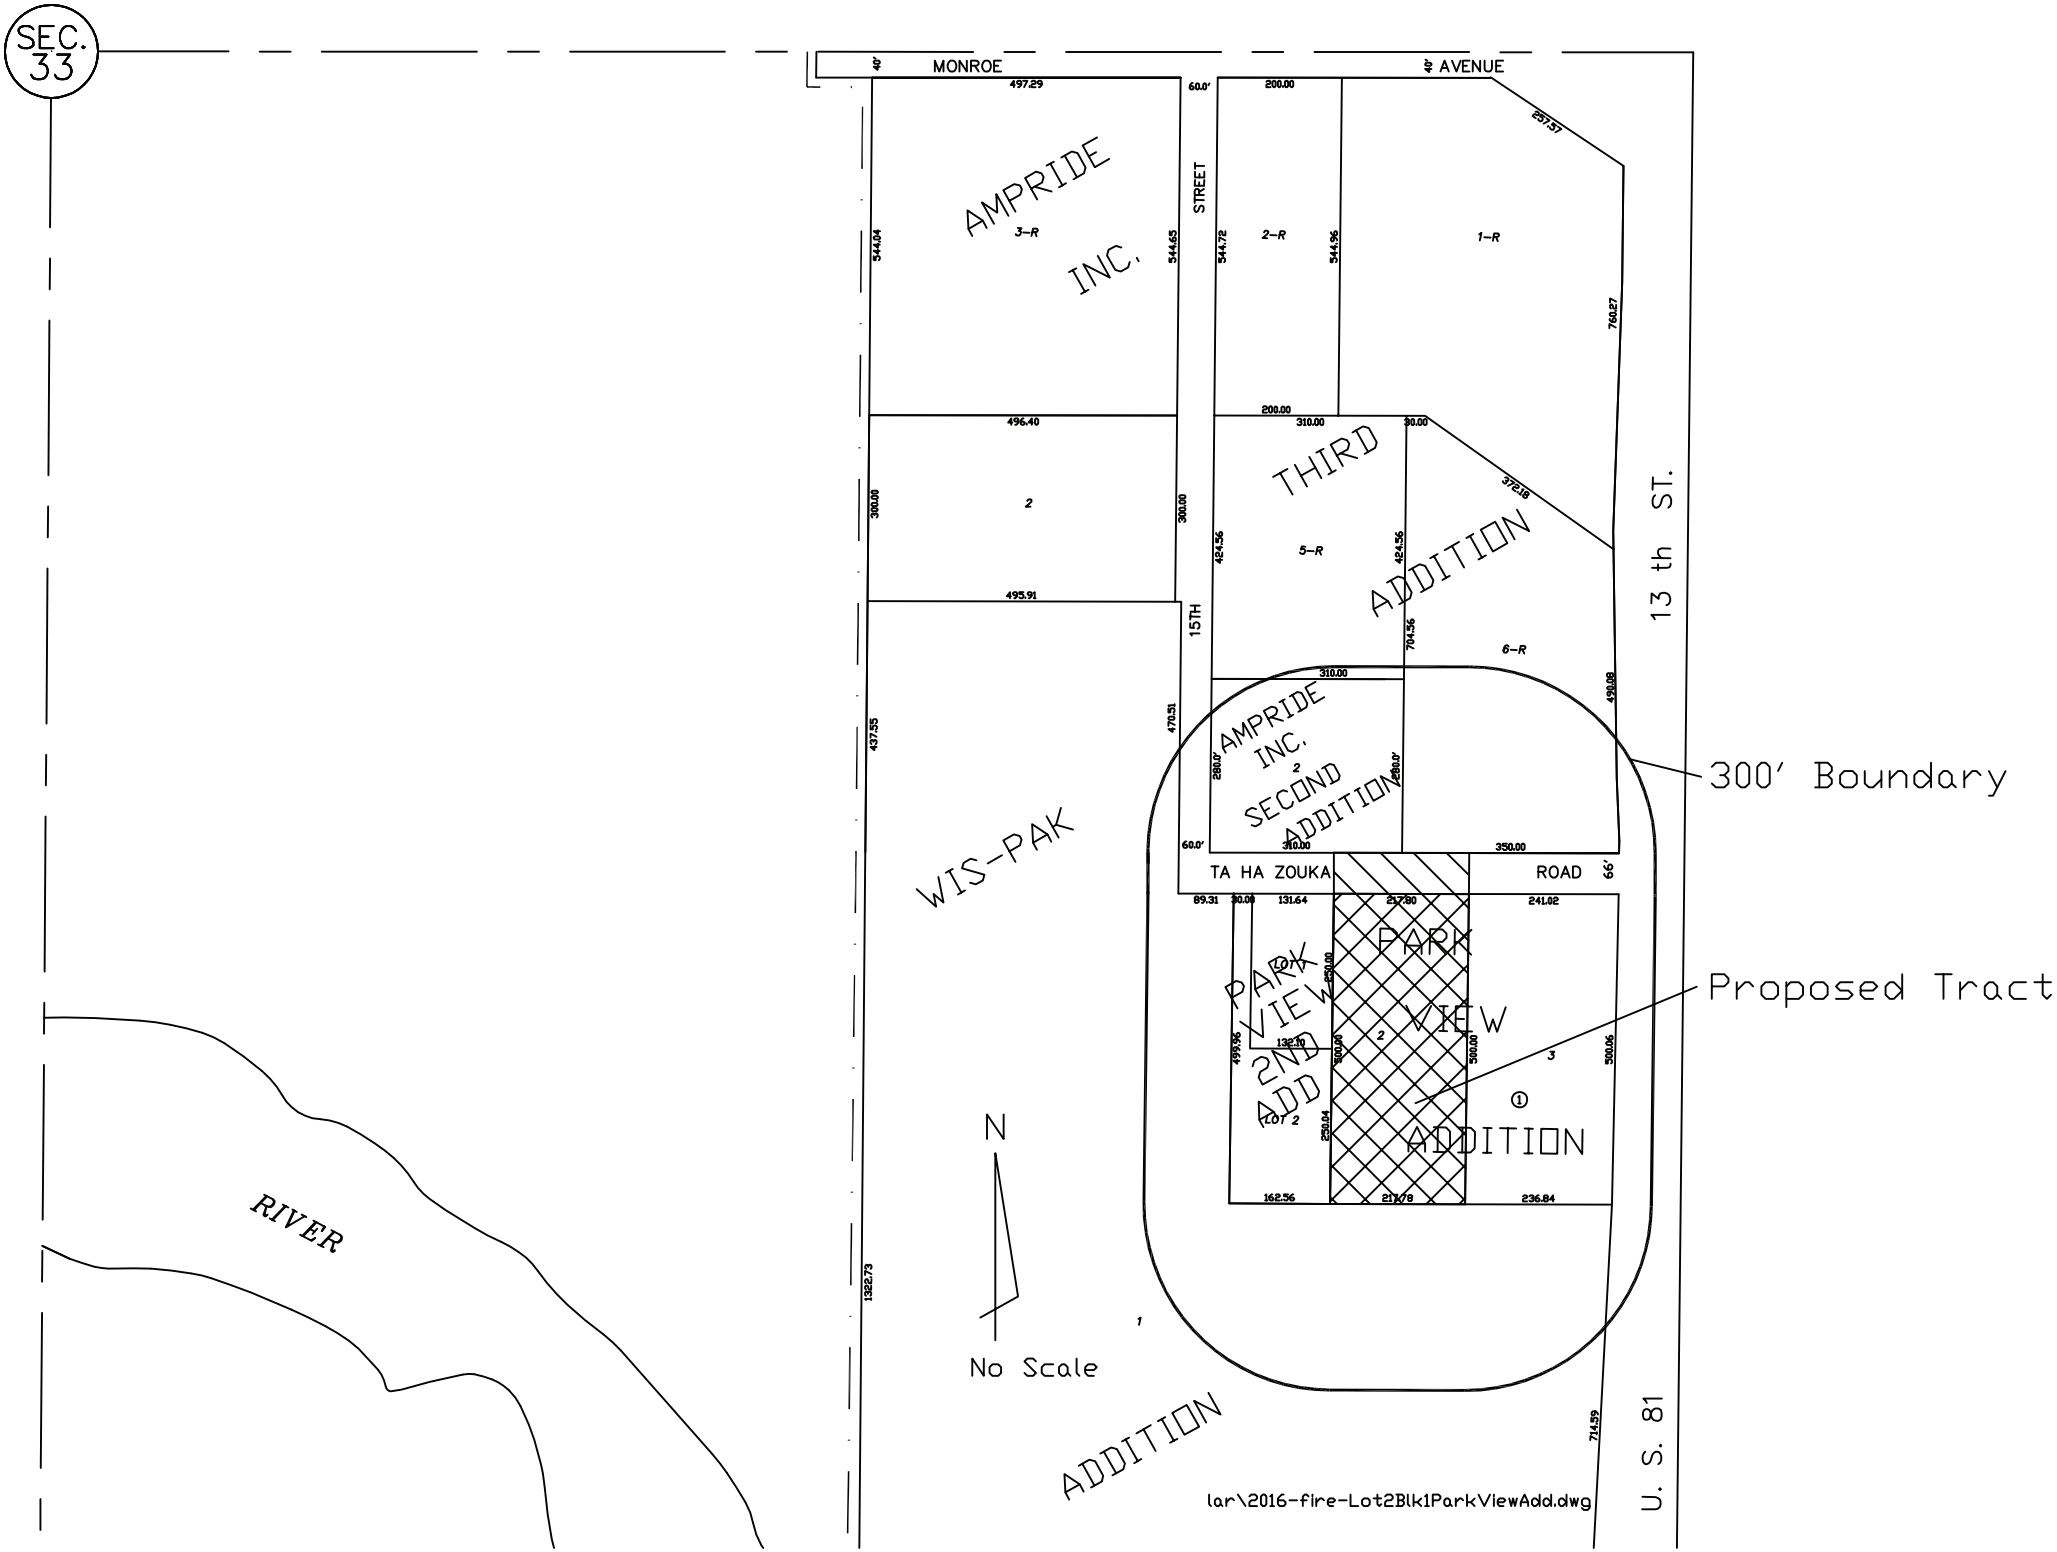
SEC. 33
MONROE
AVENUE
STREET
15TH
13 th ST.
U. S. 81
AMPRIDE INC.
3-R
2-R
1-R
2
THIRD ADDITION
5-R
6-R
AMPRIDE INC. SECOND ADDITION
WIS-PAK
TA HA ZOUKA
ROAD
PARK VIEW ADDITION
PARK VIEW 2ND ADD
LOT 2
300' Boundary
Proposed Tract
RIVER
N
No Scale
ADDITION
lar\2016-fire-Lot2Blk1ParkViewAdd.dwg