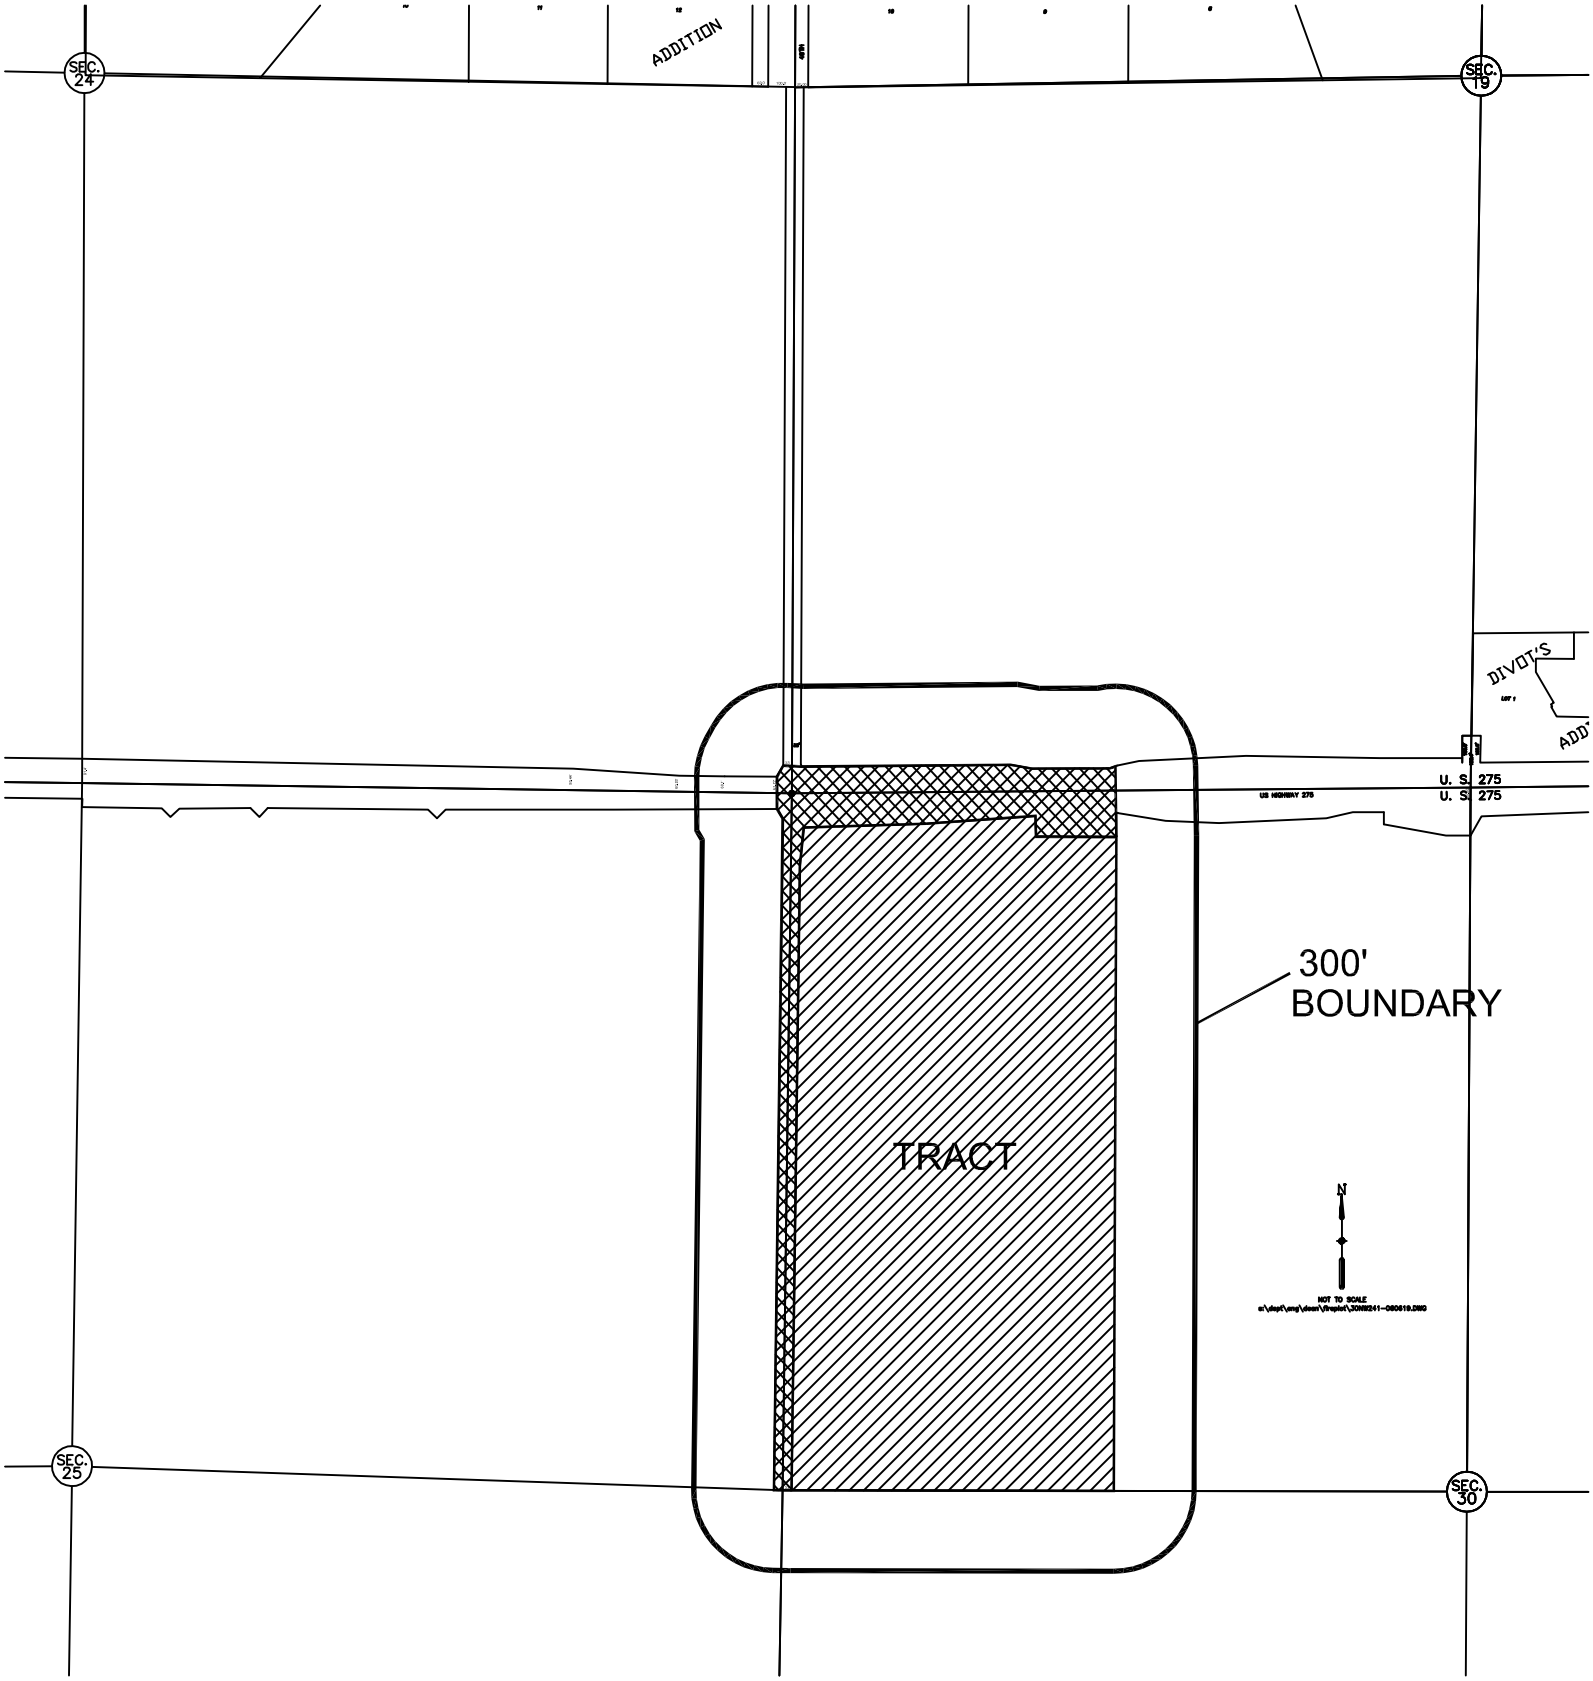
ADDITION
SEC. 24
SEC. 19
DIVOT'S
ADD
U. S. 275
U. S. 275
US HIGHWAY 275
300'
BOUNDARY
TRACT
N
NOT TO SCALE
SEC. 25
SEC. 30