DRAWN BY: KEA DATE: 3-7-19 FILE NAME: 90000011.02

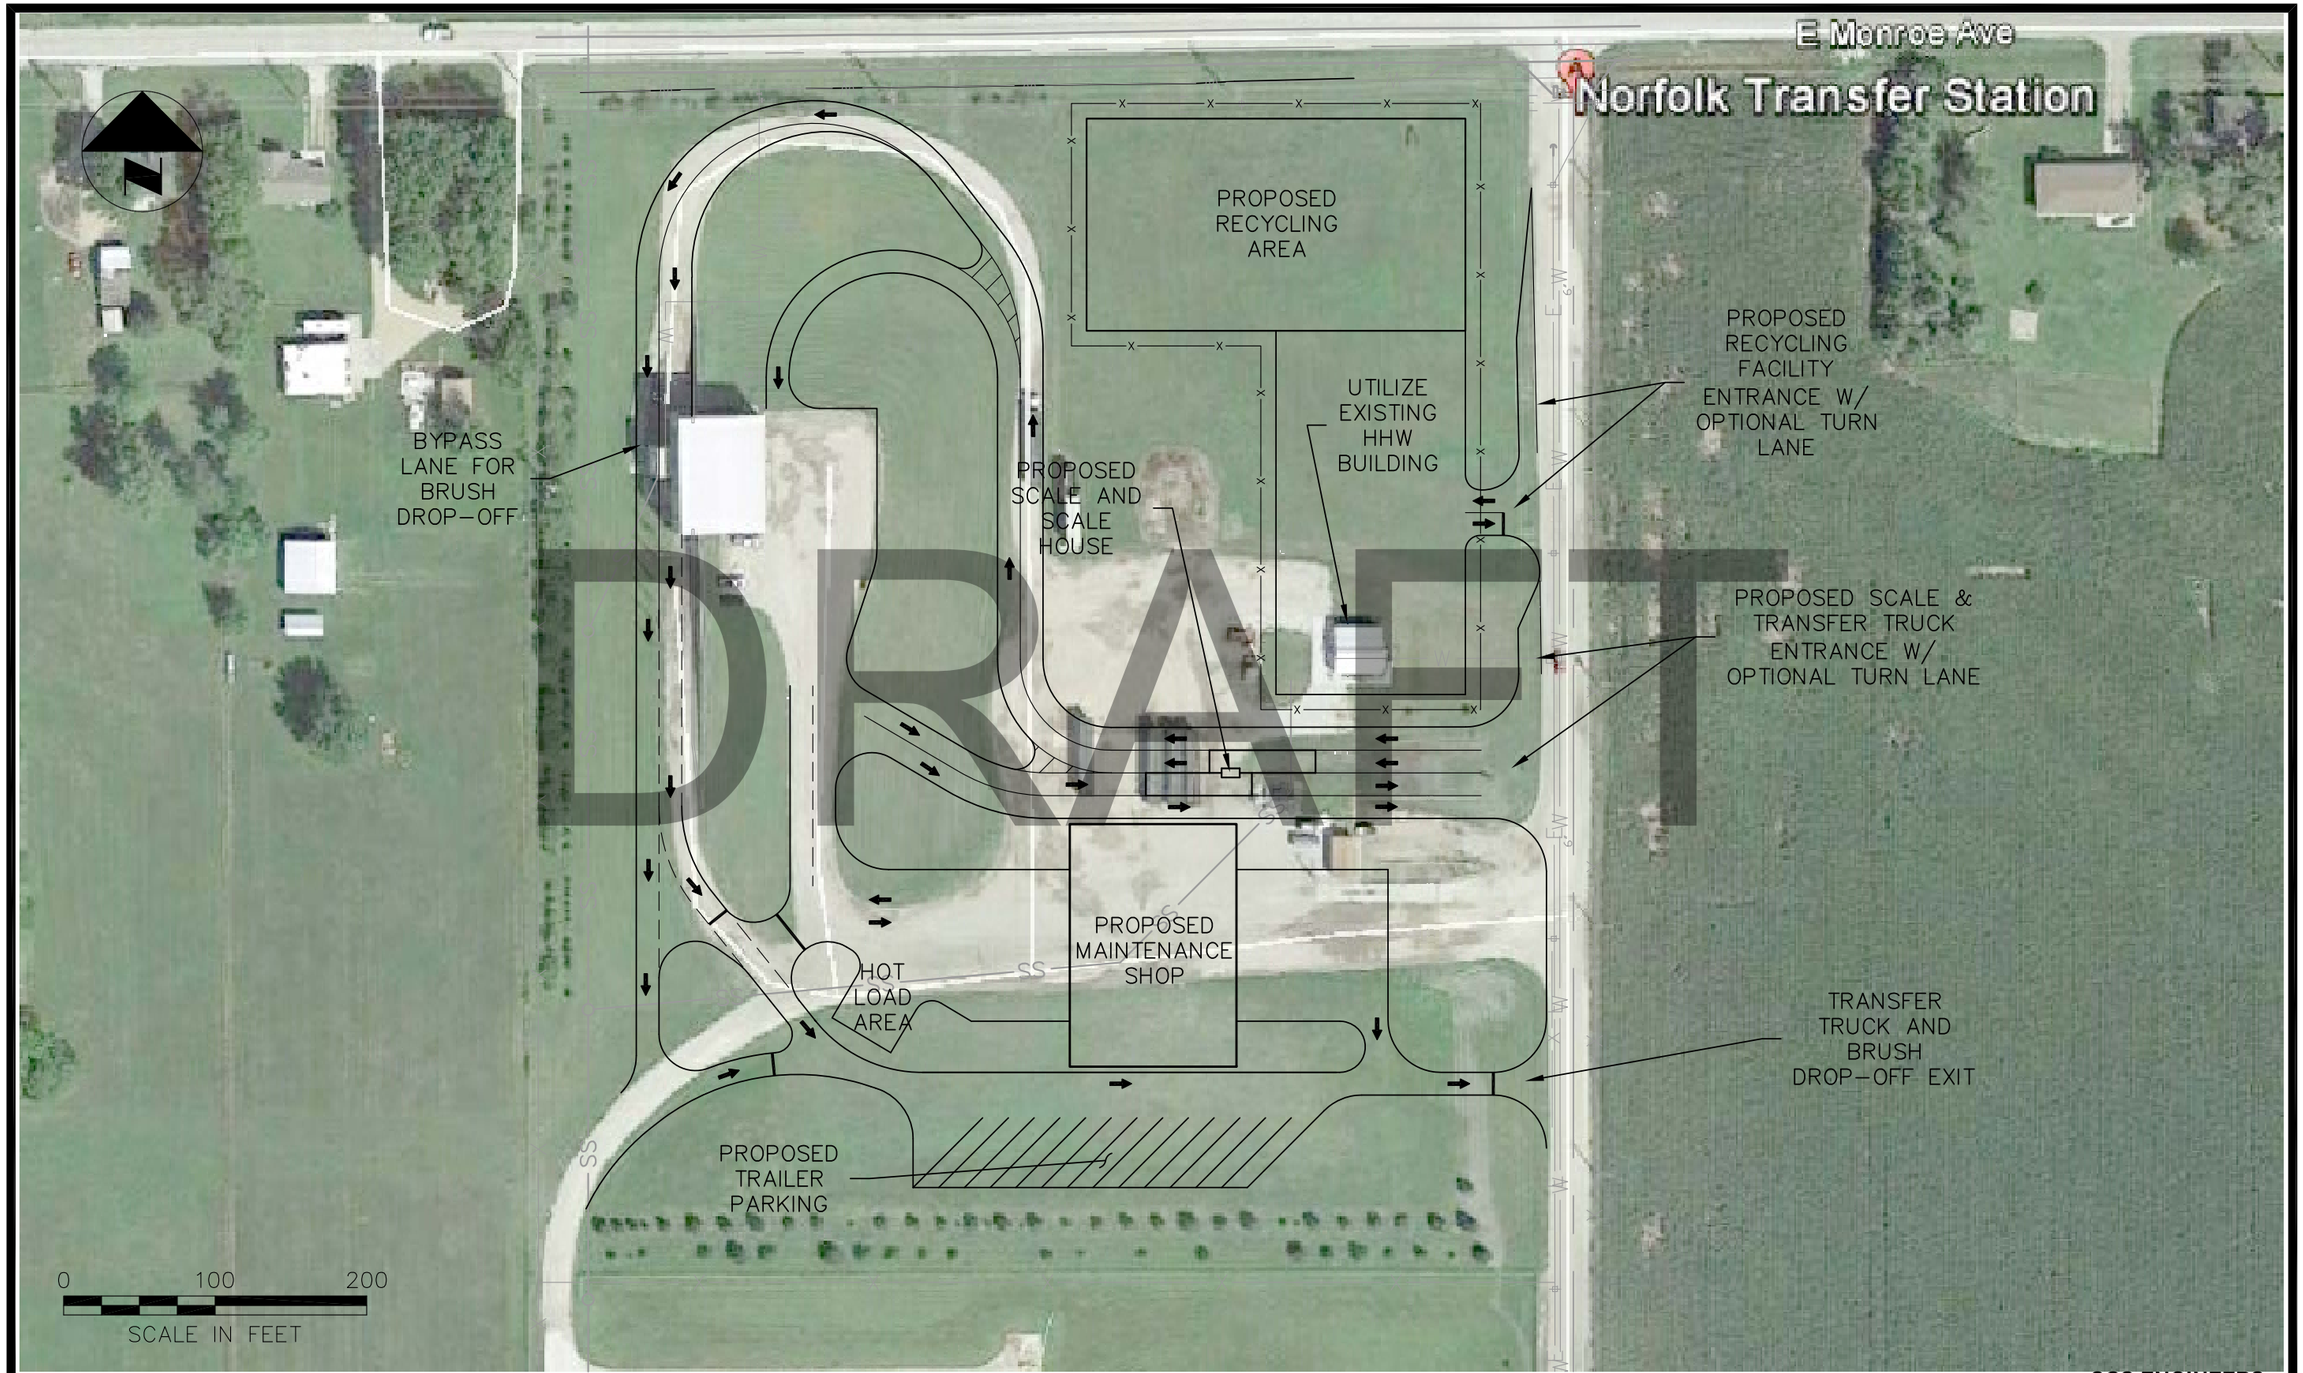

SCS ENGINEERS

CITY OF NORFOLK, NEBRASKA - TRANSFER STATION CONCEPT 2 EXHIBIT